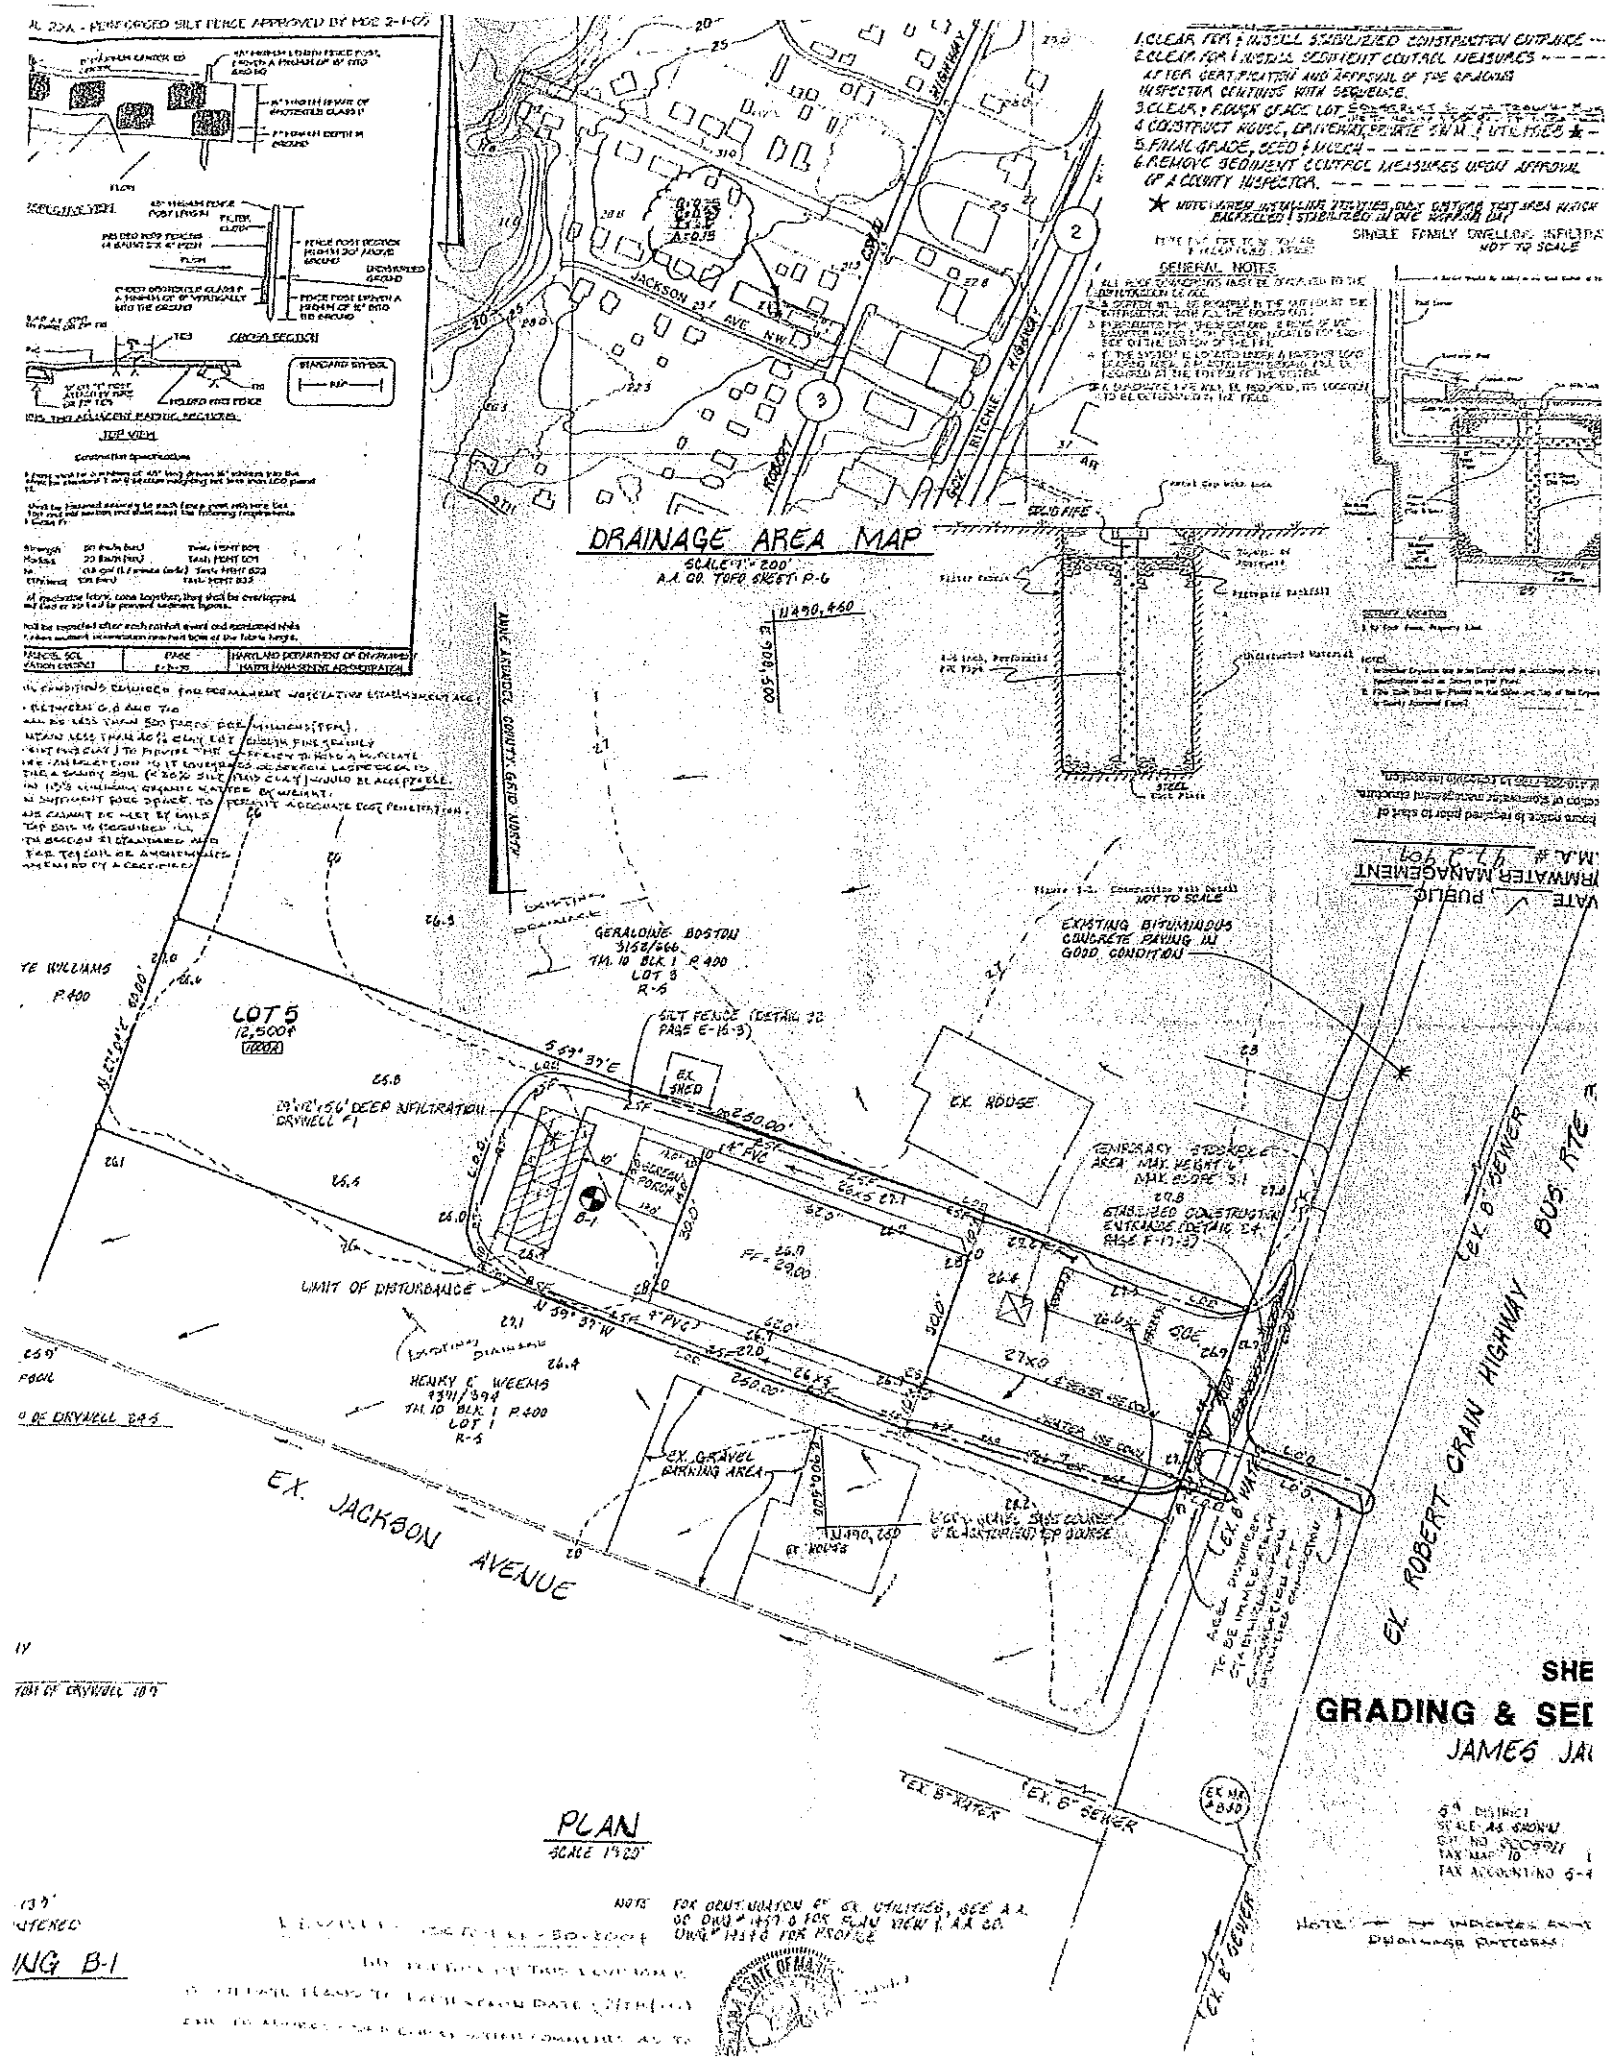
DRAINAGE AREA MAP
SCALE 1"= 200'
A.A. CO. TOPO SHEET P-6
PLAN
SCALE 1"=20'
GRADING & SE
JAMES JA
LOT 5
12,500±
EX. HOUSE
EX. SHED
EX. GRAVEL PARKING AREA
EX. JACKSON AVENUE
EX. ROBERT CRAIN HIGHWAY
EX. 8" WATER
EX. 8" SEWER
UNIT OF DISTURBANCE
GERALDINE BOSTON
HENRY C. WEEMS
SILT FENCE (DETAIL 22 PAGE E-16-3)
TEMPORARY STONE CONSTRUCTION ENTRANCE (DETAIL 24 PAGE E-17-3)
EXISTING BITUMINOUS CONCRETE PAVING IN GOOD CONDITION
SINGLE FAMILY DWELLING INFILL DETAIL
NOT TO SCALE
GENERAL NOTES
1. CLEAR, TEST & INSTALL STABILIZED CONSTRUCTION ENTRANCE
2. CLEAR FOR & INSTALL SEDIMENT CONTROL MEASURES AS FOR VERIFICATION AND APPROVAL OF THE GRADING INSPECTOR CONTINUE WITH SEQUENCE.
3. CLEAR, ROUGH GRADE LOT, CONSTRUCT
4. CONSTRUCT HOUSE, DRIVEWAY, PRIVATE SWM & UTILITIES ★
5. FINAL GRADE, SEED & MULCH
6. REMOVE SEDIMENT CONTROL MEASURES UPON APPROVAL OF A COUNTY INSPECTOR.
★ NOTE: WHEN INSTALLING UTILITIES, DO NOT ENTER THAT AREA WHICH HAS BACKFILLED & STABILIZED IN ONE WORKING DAY.
SILT FENCE - PERFORATED SILT FENCE APPROVED BY MDE 2-1-07
CROSS SECTION
TOP VIEW
STANDARD SYMBOL
FIELD FIRE
SITE VICINITY
NOTE: FOR DRAINAGE OF EX. UTILITIES, SEE A.A. CO. DWG # 1457 & FOR SWM VIEW A.A. CO. DWG # 1414 FOR PROFILE
NOTE: — INDICATES EXIST DRAINAGE PATTERN
TAX ACCOUNT NO 6-4
ING B-1